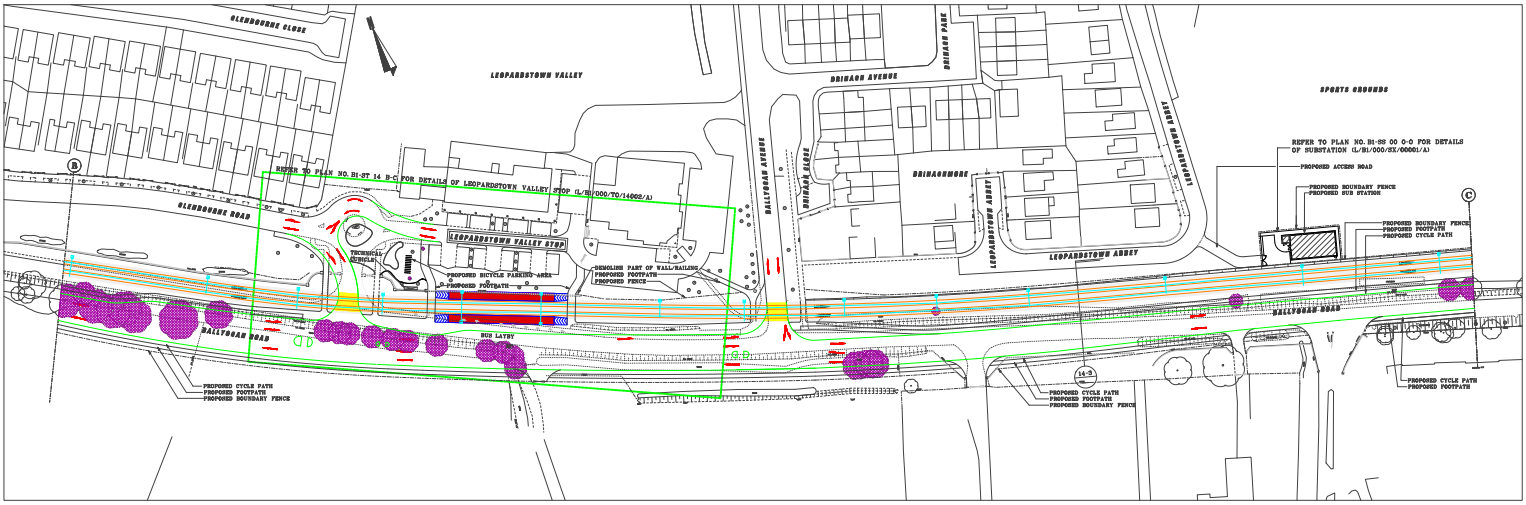

PLAN
Scale 1:500

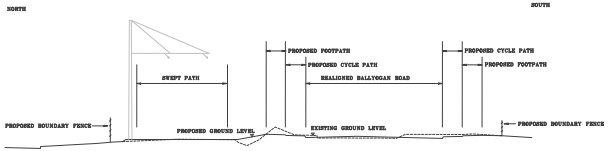

PROPOSED CROSS SECTION (14-0)
1:100

All O.S. data used for plans is generated from O.S. digitalised maps and are printed under Ordnance Survey permit no. O.S. 0017

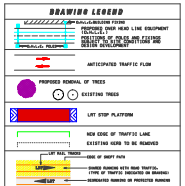

REVISION	DATE	MODIFICATION	STATUS	CHECKED/APPROVED

RPA Railway Procurement Agency
LUAS

TITLE:
LIGHT RAILWAY WORKS
LINE B1 - ALIGNMENT DETAILS
GLENBOURNE ROAD TO SPORTS GROUNDS

PREPARED: RPA OFFICE		CHECKED: HANNO FERGUSON	
SCALE: 1:500 1:100		APPROVED: PAT O'DONOGHUE	
DATE: APRIL 2005			

AREA NO. 14 | PLAN NO. B1-RO 14 B-C | SUBSET: RAIL ORDER

INTERNAL DOCUMENT NUMBER	STAGE	LINE	CONTRACT	ELEMENT	DRW NO	DRW REV
	L	B1	000	GA	14003	A